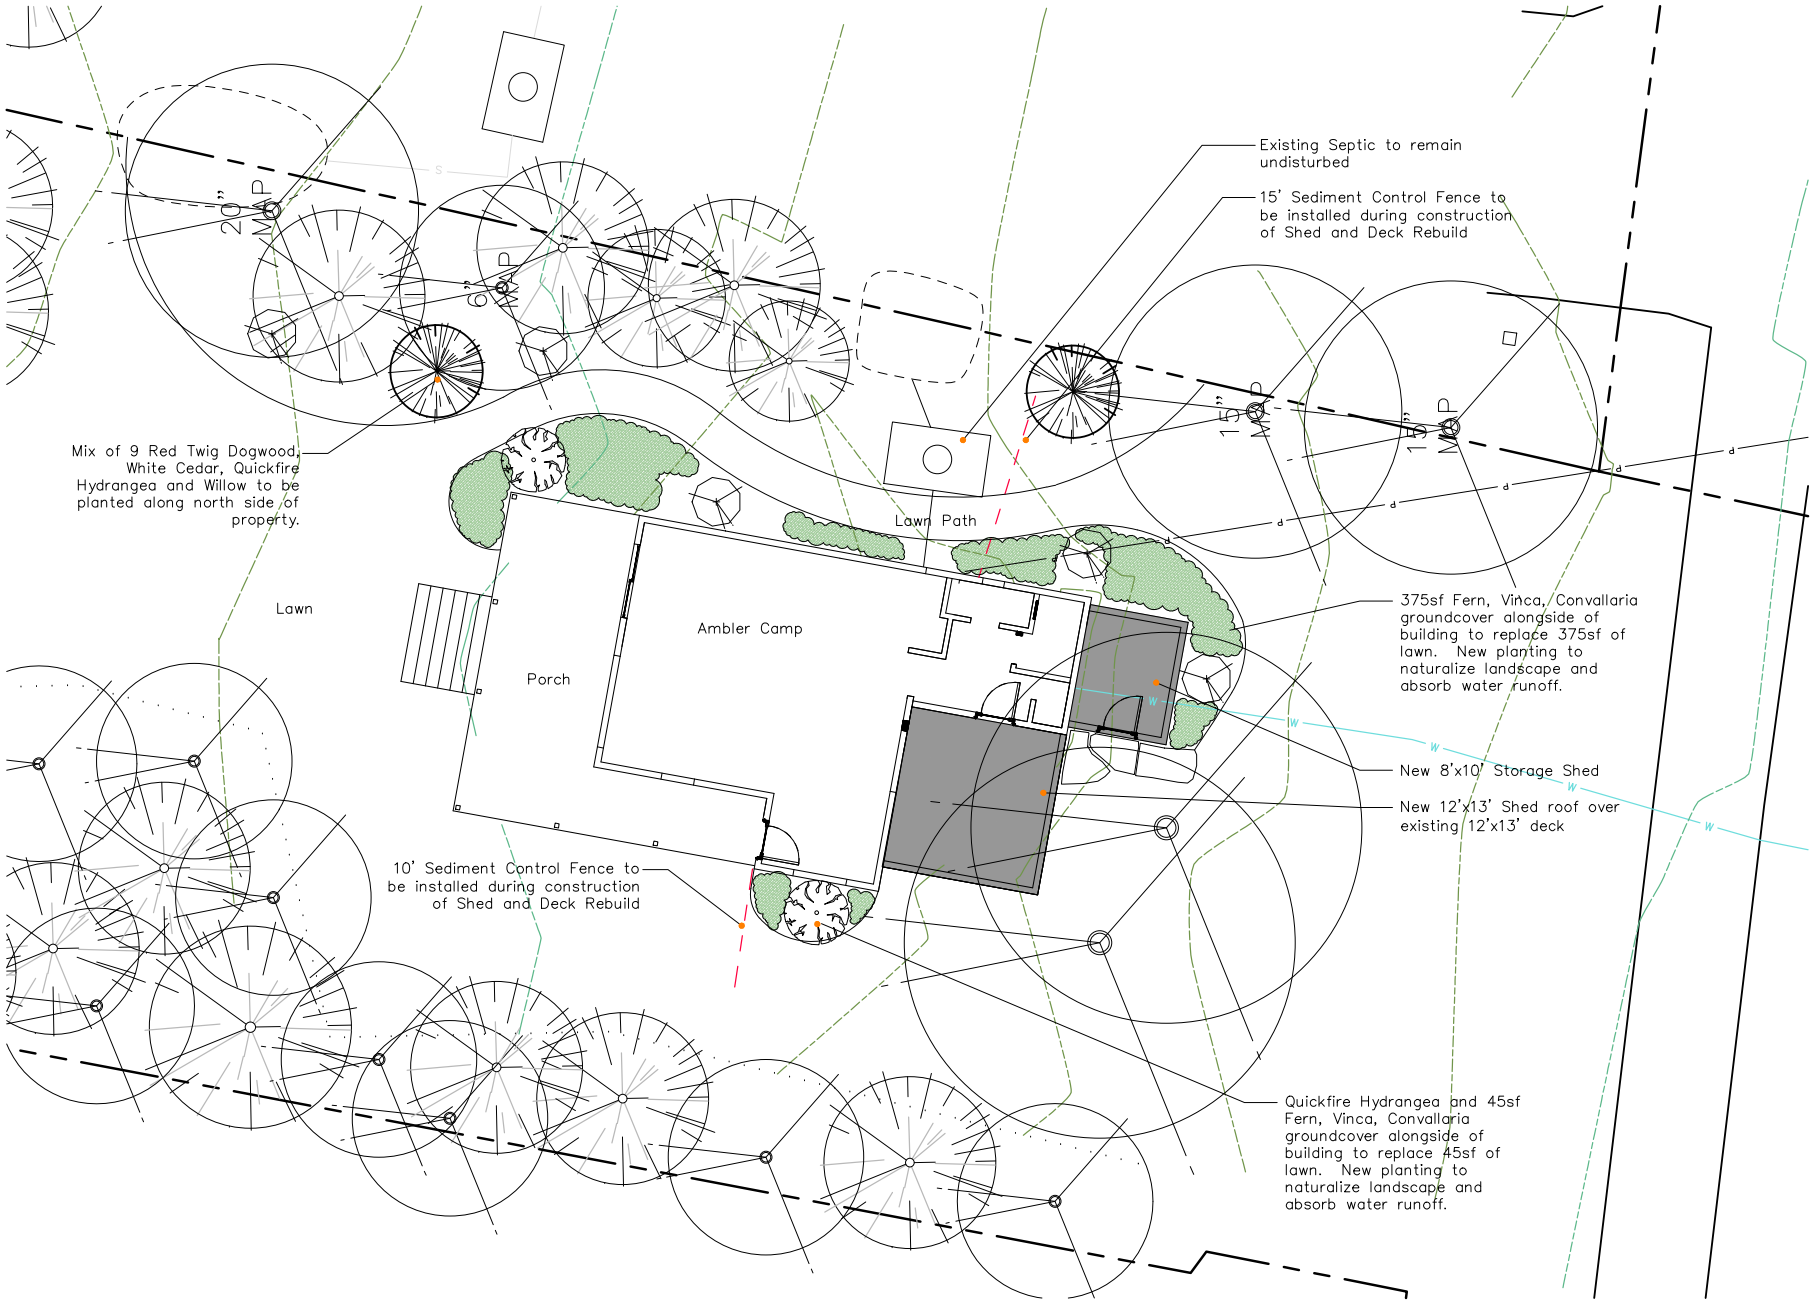

Ambler Residence

115 Cheney Road

Drawing Title:

Landscape Mitigation

Scale: 1" = 10'

Revision:	Date
Rev1	031921

Sheet No.

L1.0