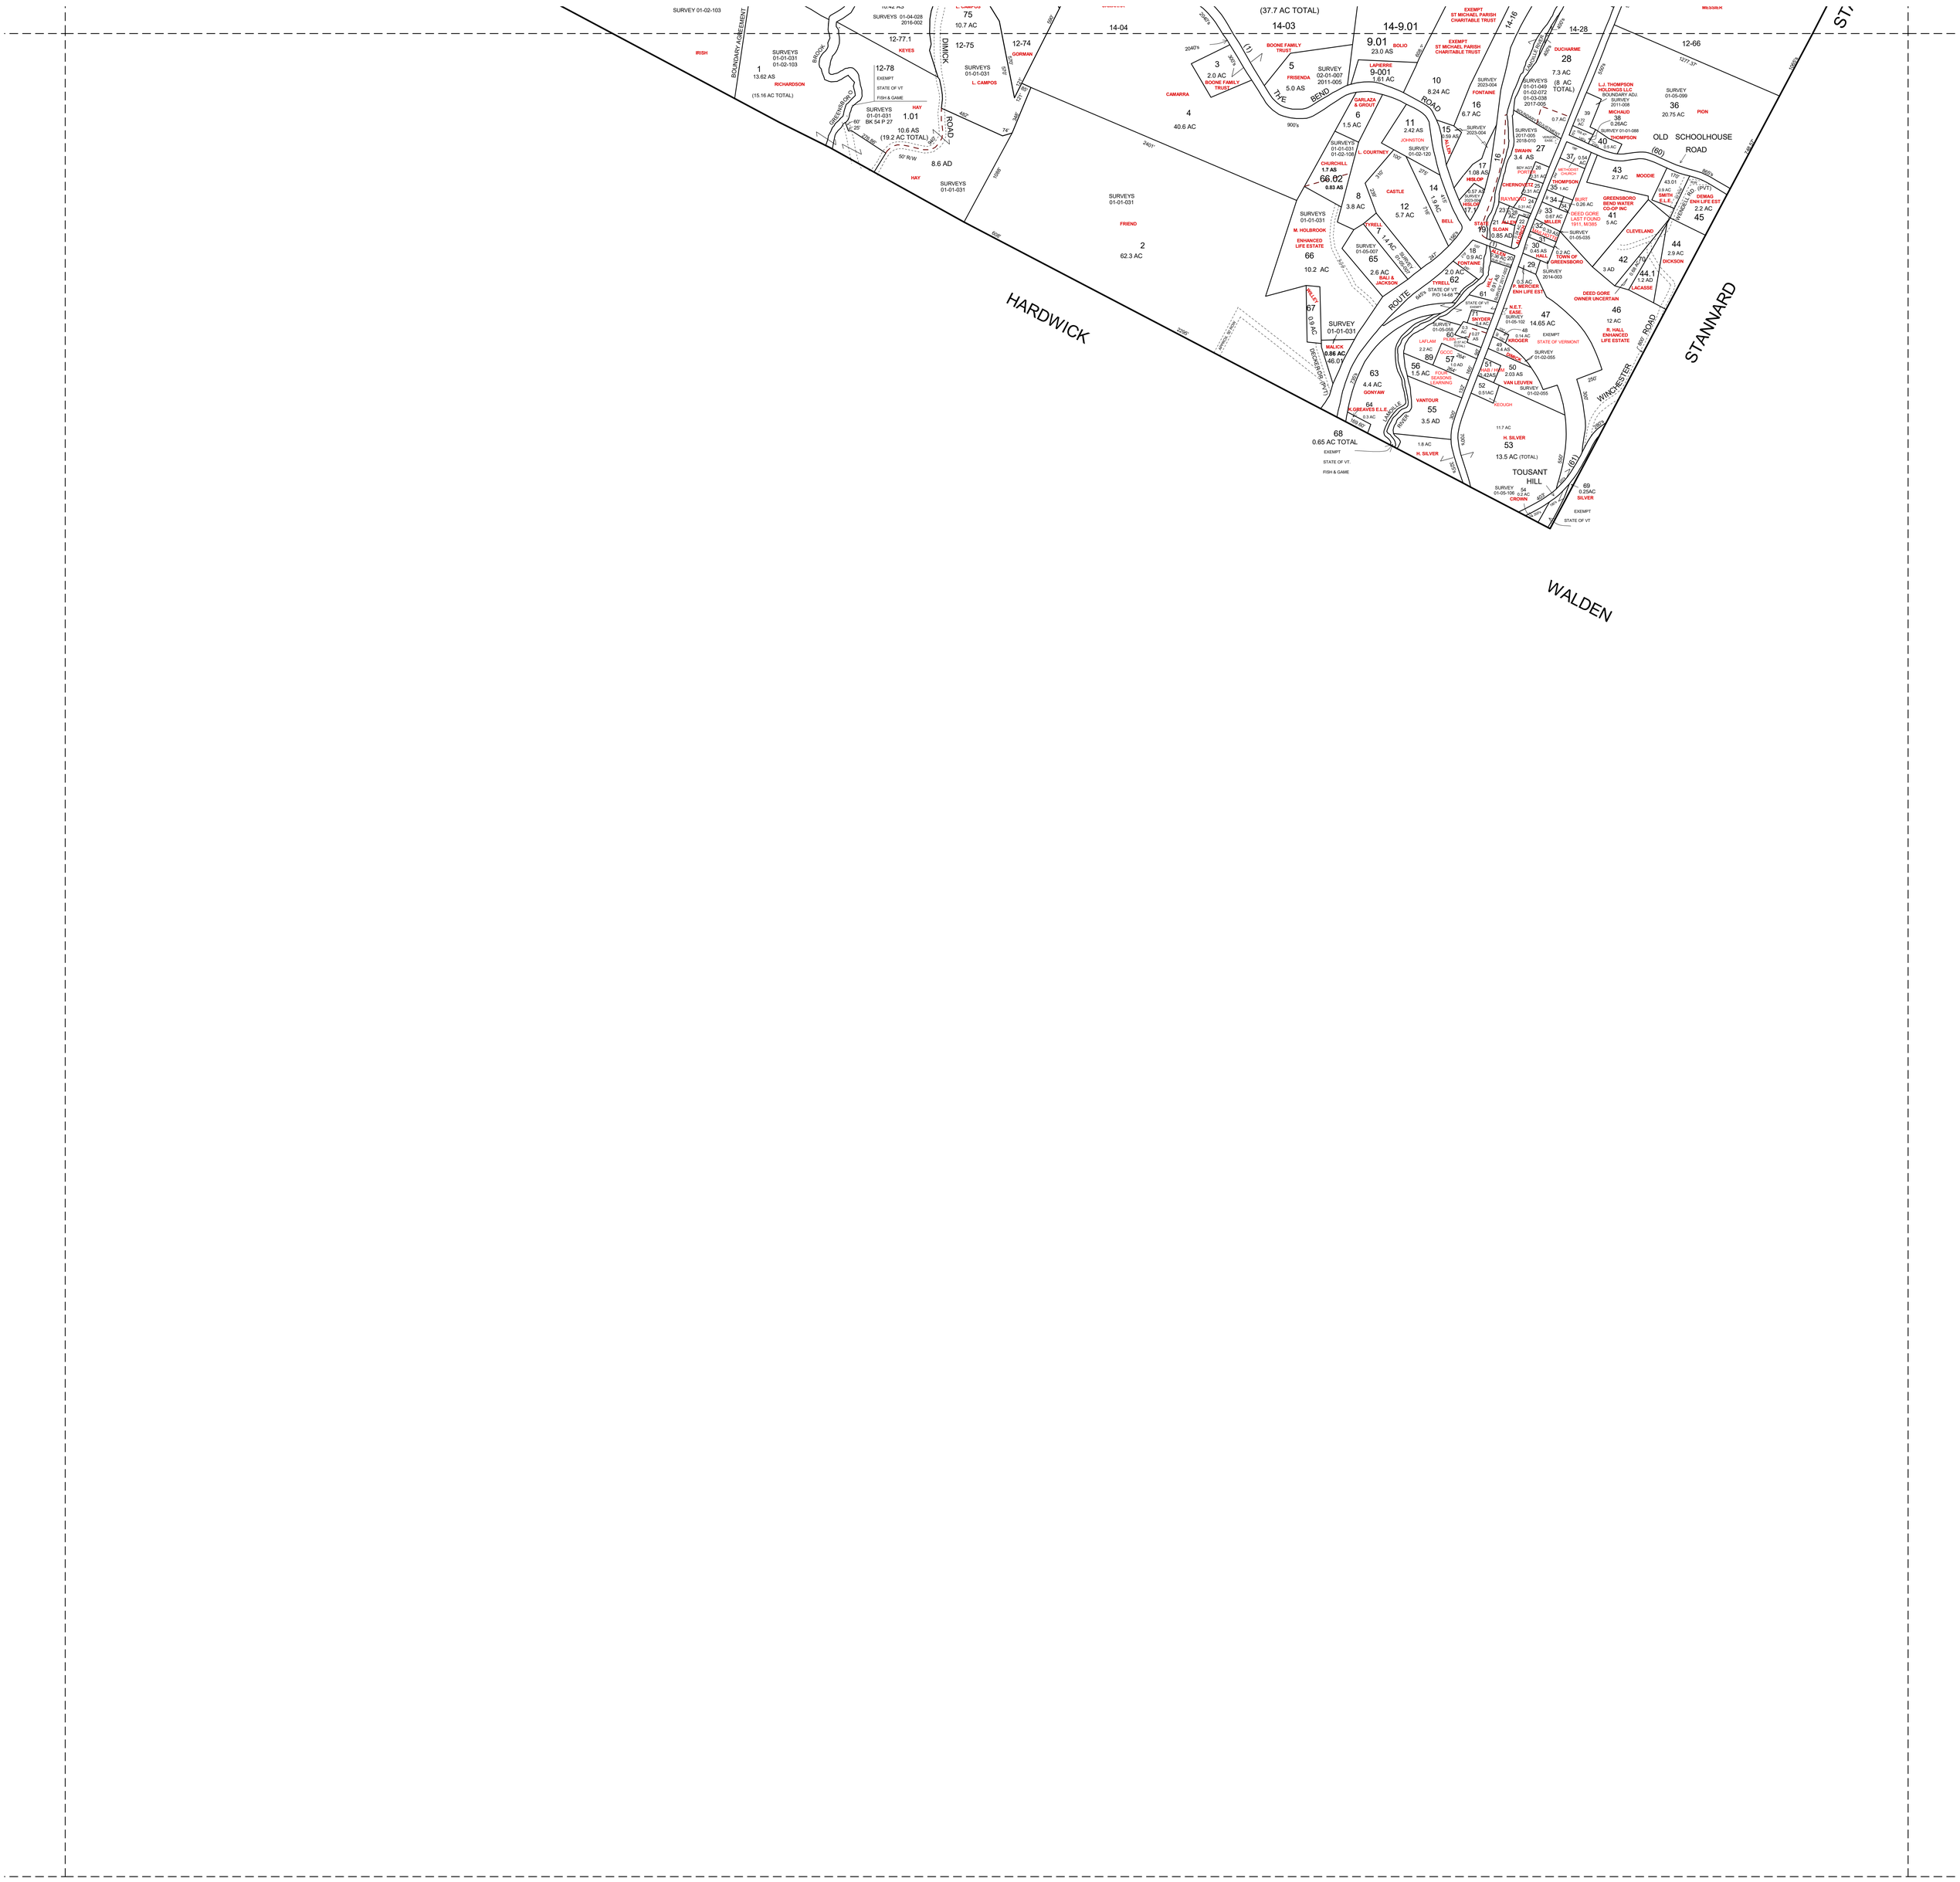

500 0 500 1000 Feet

SCALE 1 : 5000 1" = APPROXIMATELY 417 FEET

N

VERMONT GRID NORTH ORIENTATION

TOWN OF
GREENSBORO
ORLEANS COUNTY, VERMONT
UPDATED THROUGH DECEMBER, 2025

TAX MAP SHEET #14

ORTHOPHOTO 168224
"GREENSBORO BEND"

THIS MAP IS NOT A SURVEY AND MAY NOT BE USED AS THE BASIS OF LEGAL DESCRIPTIONS FOR LAND CONVEYANCES. ALL INFORMATION SHOWN IS APPROXIMATE AND MUST BE CONFIRMED BY THE USER FOR ACCURACY.

MUIRUX SURVEYS INCORPORATED
CRAFTSBURY COMMON, VT. -- (802)586-7521

LEGEND
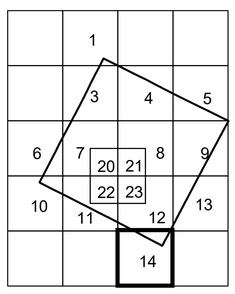
- APPROXIMATE PROPERTY LINE
- CONTIGUOUS PARCEL BOUNDARY, COMMON OWNERSHIP
- LAND HOOK INDICATES COMMON OWNERSHIP ACROSS ROAD OR BROOK
- BROOK OR POND
- PRIVATE ROAD OR RIGHT OF WAY
- MATCH LINE TO ADJACENT TAX MAP
- AC APPROXIMATE AREA AS CALCULATED
- AS AREA BASED ON SURVEY
- AD AREA ACCORDING TO DEED