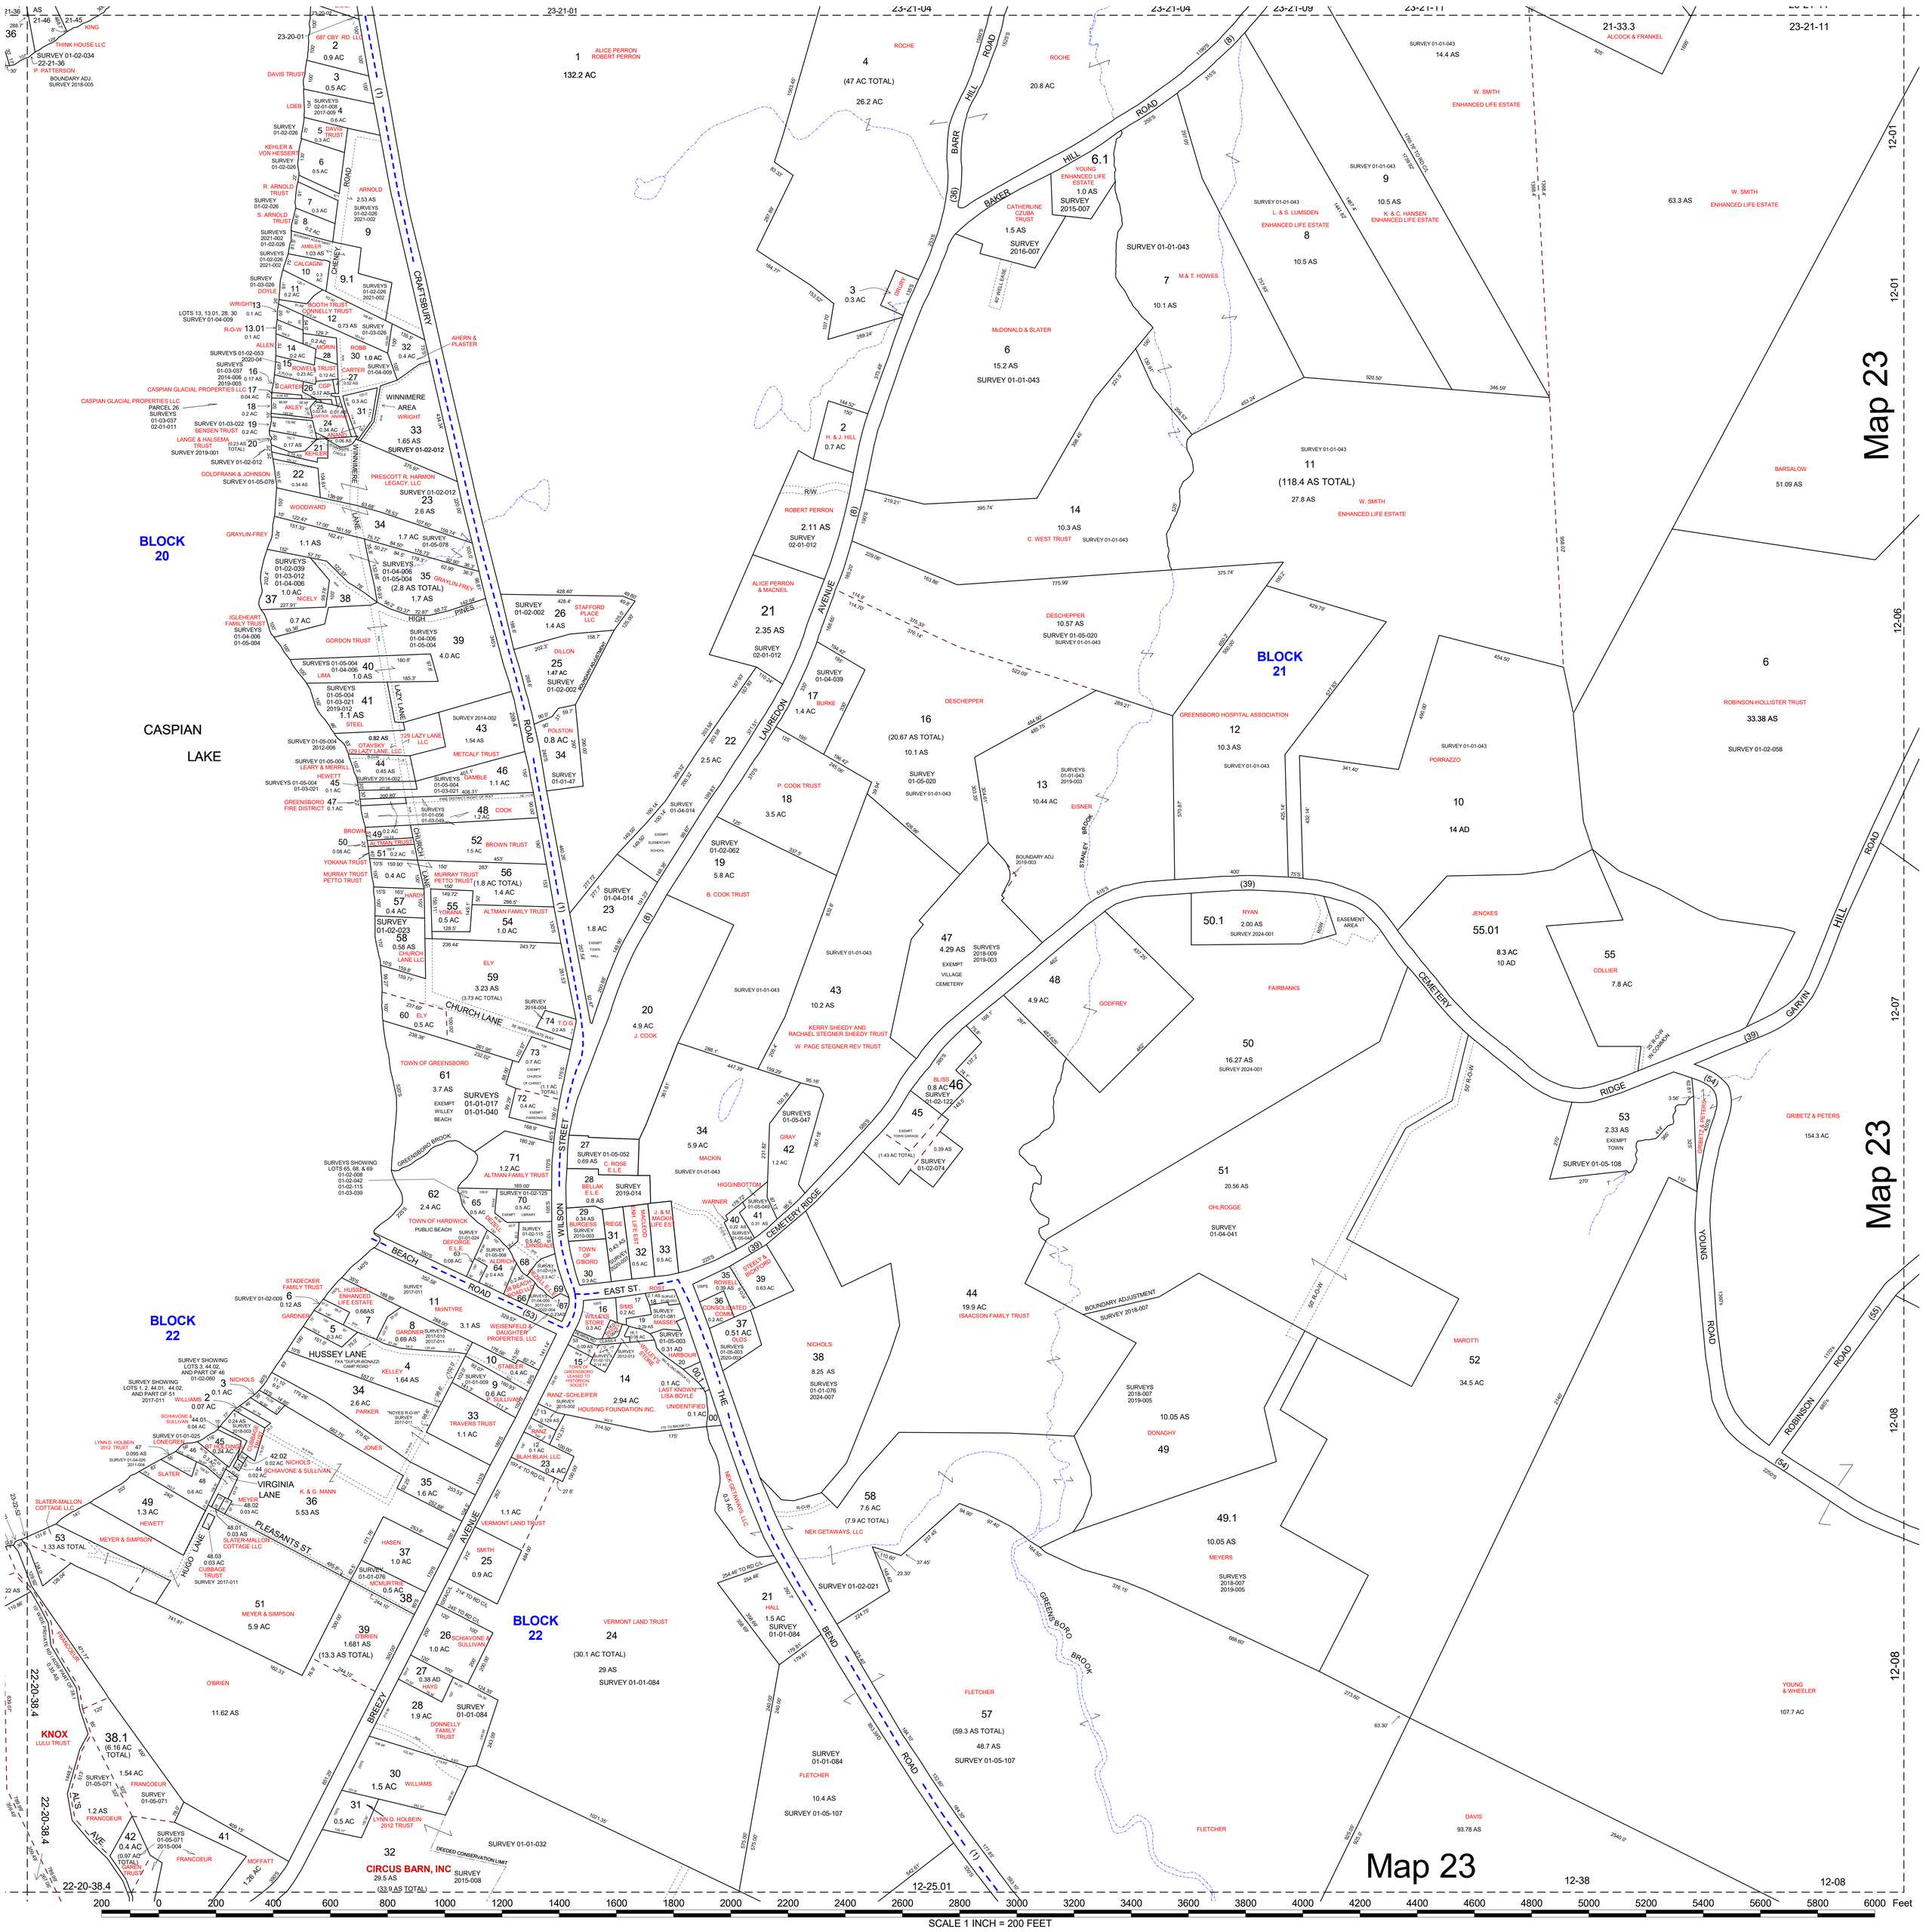

LEGEND

- APPROXIMATE PROPERTY LINE
- CONTIGUOUS PARCEL BOUNDARY, COMMON OWNERSHIP
- LAND HOOK INDICATES COMMON OWNERSHIP ACROSS ROAD OR BROOK
- BROOK OR POND
- PRIVATE ROAD OR RIGHT OF WAY
- MATCH LINE TO ADJACENT TAX MAP
- AC APPROXIMATE AREA AS CALCULATED
- AS AREA BASED ON SURVEY
- AD AREA ACCORDING TO DEED
- BLOCK LIMIT

TOWN OF
GREENSBORO
ORLEANS COUNTY, VERMONT

UPDATED THROUGH DECEMBER, 2025

TAX MAP SHEET #23

ORTHOPHOTO 168228

"GREENSBORO"

THIS MAP IS NOT A SURVEY AND MAY NOT BE USED AS THE BASIS OF LEGAL DESCRIPTIONS FOR LAND CONVEYANCES. ALL INFORMATION SHOWN IS APPROXIMATE AND MUST BE CONFIRMED BY THE USER FOR ACCURACY.
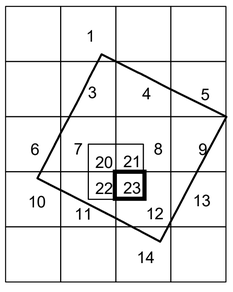
MURUX SURVEYS INCORPORATED
CRAFTSBURY COMMON, VT. -- (802)586-7521